# WLLDP - Proposed Plan E-LV 47 Almond North (Alterations)

STRUTT & PARKER

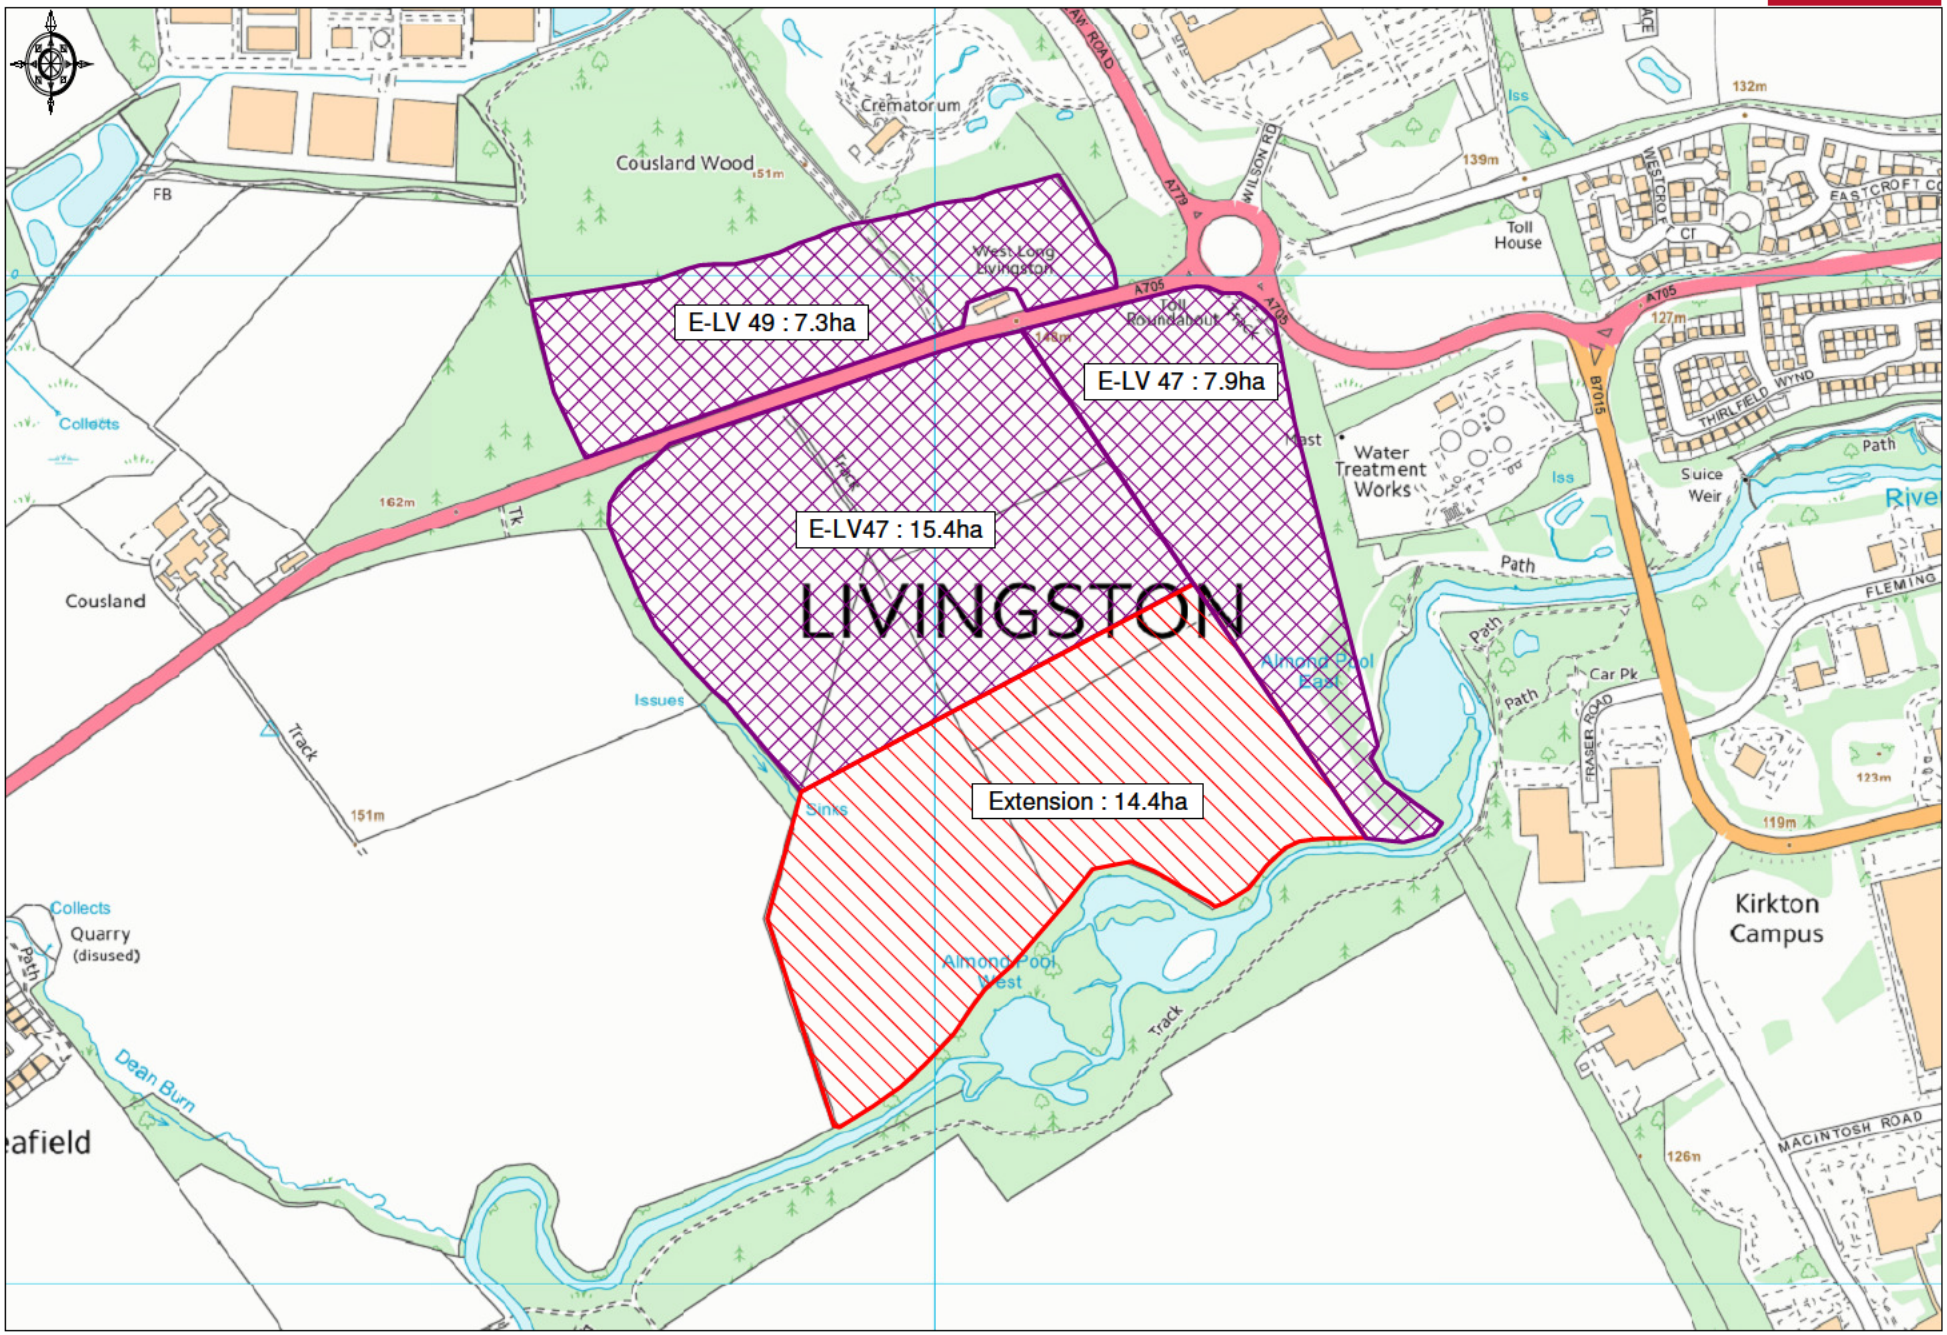


Ordnance Survey © Crown Copyright 2015 All rights reserved Licence number 100022432 Plotted Scale - 1:7500

Promap®

This plan is for identification purposes only. Its accuracy can in no way be guaranteed.
Reproduced from the Ordnance Survey Map with permission of the Controller
H.M.S.O Crown copyright reserved. Licence No. ES100018525