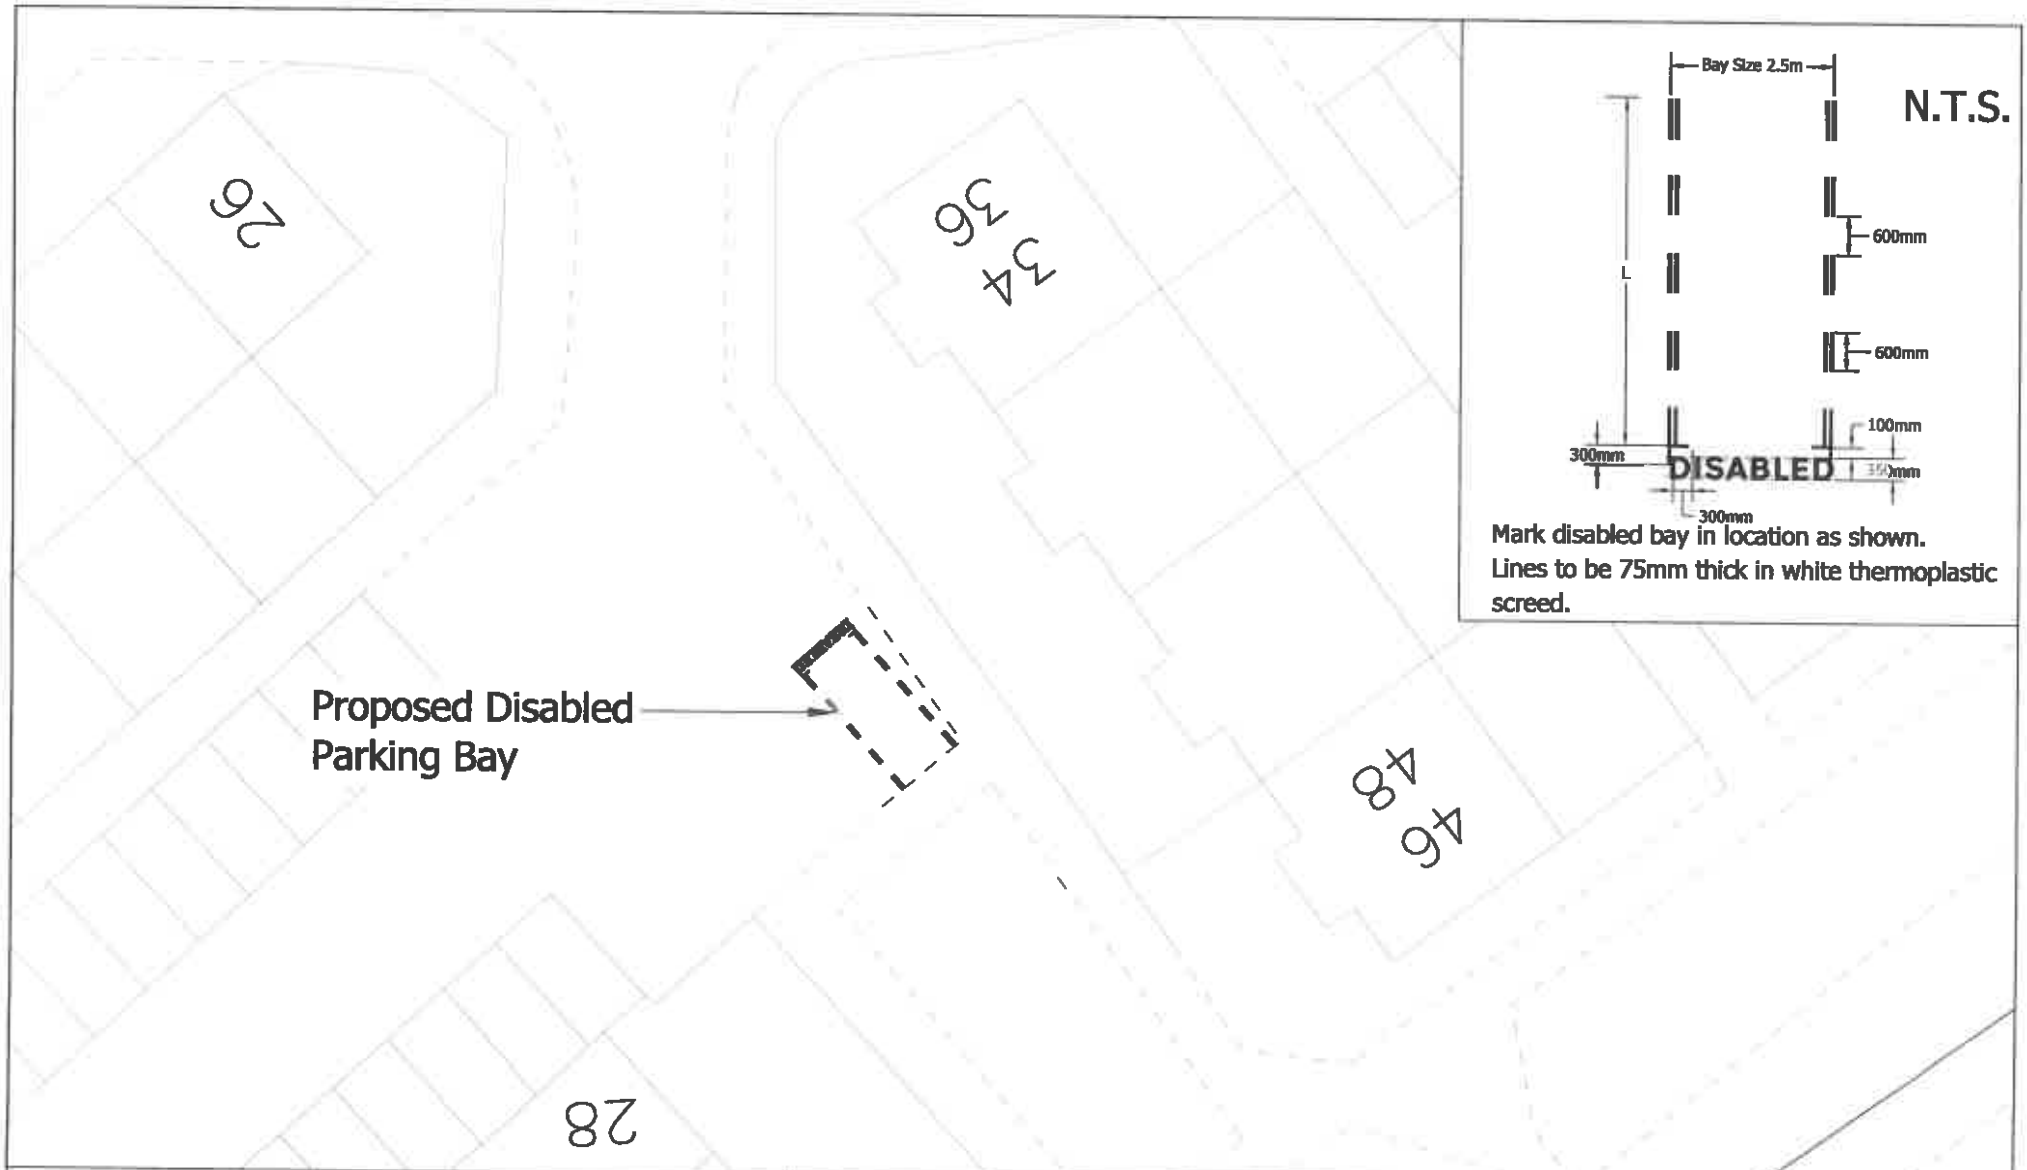

DATA LABEL:- TRS/DIS/3466

N

Based upon the Ordnance Survey mapping with the permission of the Controller of Her Majesty's Stationery Office © Crown copyright. Unauthorized reproduction infringes Crown copyright and may lead to prosecution or civil proceedings.
Licence No.: 100037194

WEST LOTHIAN COUNCIL

OPERATIONAL SERVICES

ROADS & TRANSPORTATION MANAGER
WHITEHILL SERVICE CENTRE
WHITEHILL INDUSTRIAL ESTATE
BATHGATE EH48 2EP
TEL 01506 282351

TRANSPORTATION
ROAD SAFETY &
TRAFFIC MANAGEMENT

Proposed Disabled Parking Bay
46 Honeyman Court
Armadale

DATE:- 06/07/2022
SCALE:- NTS

DRAWN BY:- N.Mann
CHECKED BY:-

Drg. No.:- TRS/DIS/3466

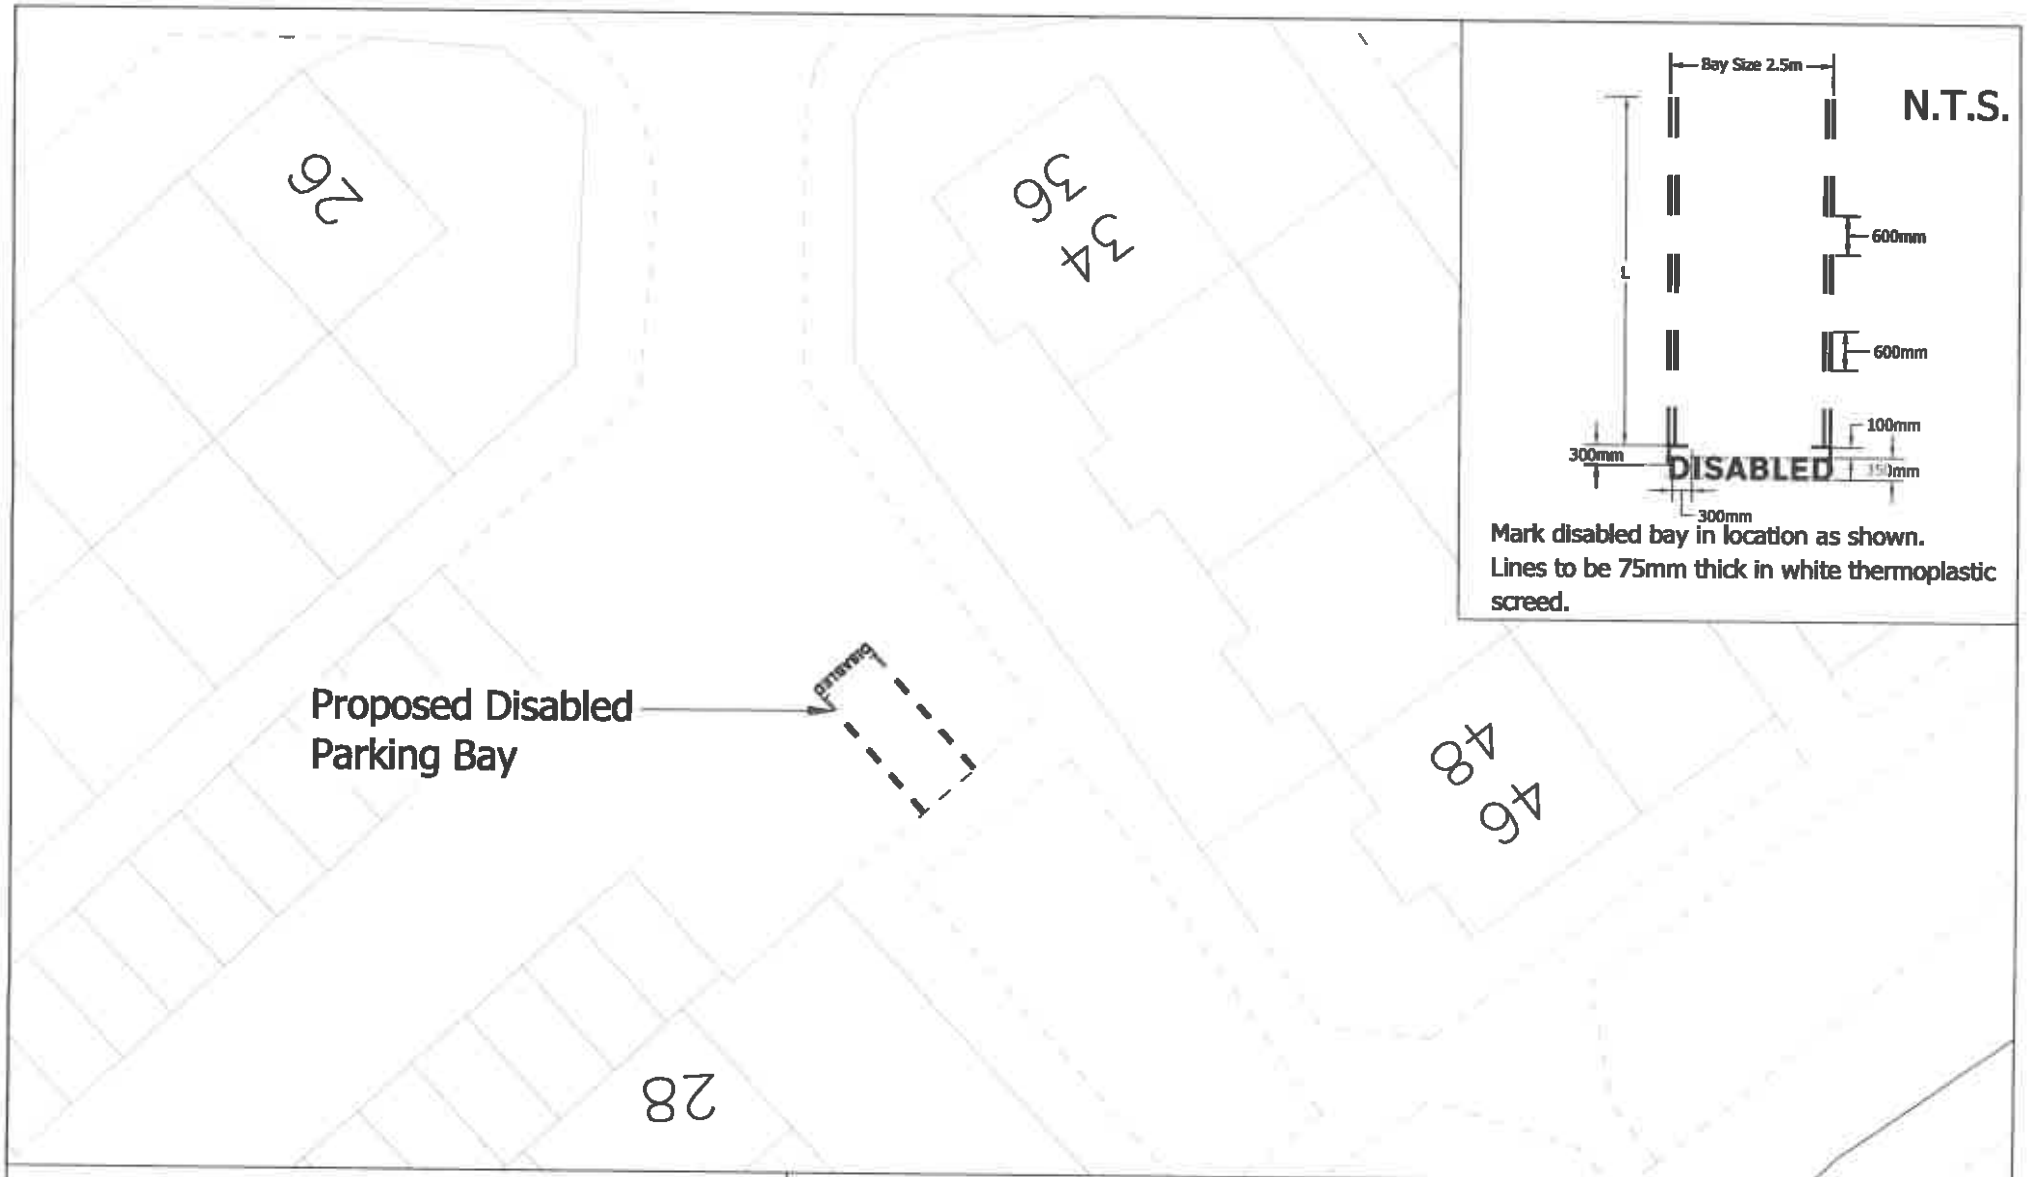

DATA LABEL:- TRS/DIS/3477

N

Based upon the Ordnance Survey mapping with the permission of the Controller of Her Majesty's Stationery Office © Crown copyright. Unauthorized reproduction infringes Crown copyright and may lead to prosecution or civil proceedings.
Licence No.: 100037194

WEST LOTHIAN COUNCIL

OPERATIONAL SERVICES

ROADS & TRANSPORTATION MANAGER
WHITEHILL SERVICE CENTRE
WHITEHILL INDUSTRIAL ESTATE
BATHGATE EH48 2EP
TEL 01506 282351

TRANSPORTATION
ROAD SAFETY &
TRAFFIC MANAGEMENT

Proposed Disabled Parking Bay
48 Honeyman Court
Armadale

DATE:- 06/07/2022
SCALE:- NTS

DRAWN BY:- N.Mann
CHECKED BY:-

Drg. No.:- TRS/DIS/3477